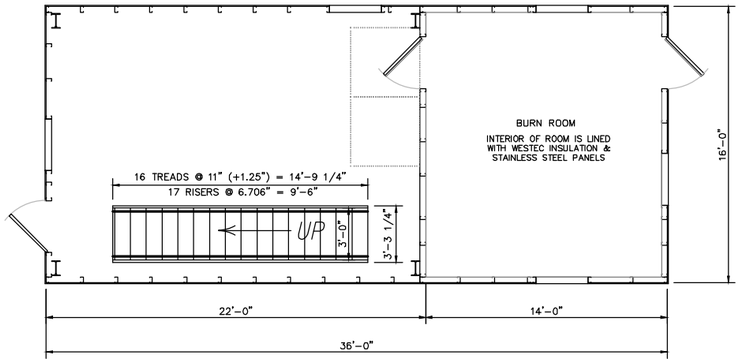

FIRST FLOOR PLAN

SCALE: 1/4"=1'-0"

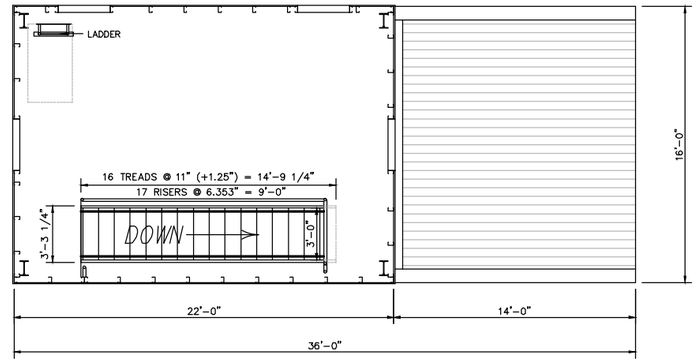

SECOND FLOOR PLAN

SCALE: 1/4"=1'-0"

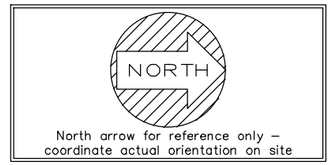

North arrow for reference only – coordinate actual orientation on site

DESIGN LOADS:

ROOF LIVE LOAD:	100 PSF
FLOOR LIVE LOAD:	100 PSF
WIND LOAD:	LOCAL
SEISMIC DESIGN CAT:	LOCAL
SITE CLASS:	LOCAL
DESIGN CODE:	LOCAL & NFPA 1402

NOTE: ALL SHUTTERS IN TOWER SWING IN, UNLESS OTHERWISE SHOWN
ALL SHUTTERS IN BURN ROOM SWING OUT, UNLESS OTHERWISE SHOWN

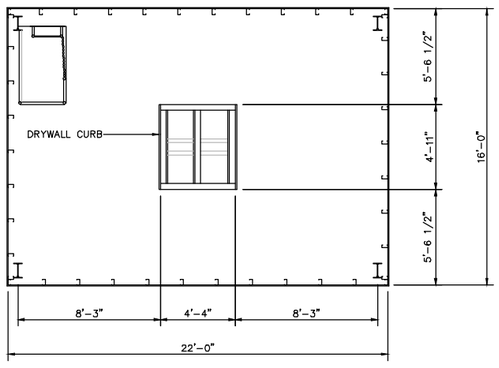

ATTIC FLOOR PLAN

SCALE: 1/4"=1'-0"

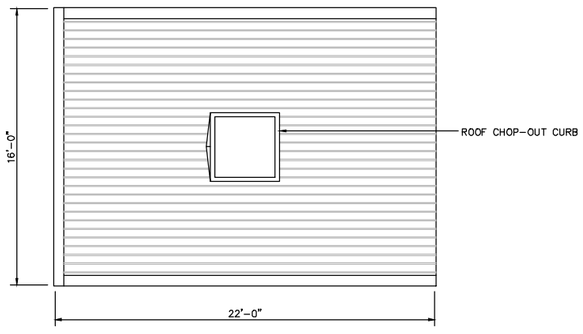

ROOF PLAN

SCALE: 1/4"=1'-0"

REVISIONS	by

THIS DRAWING AND ALL PARTS THEREOF IS THE EXCLUSIVE PROPERTY OF FIRE FACILITIES, INC., 314 WILBURN ROAD, SUN PRAIRIE, WI 53590 OFFICE: (608) 327-4100 FAX (608) 834-1843 AND MAY NOT BE REPRODUCED IN WHOLE OR PART WITHOUT WRITTEN PERMISSION.

FIRE FACILITIES
STEEL FIRE TRAINING TOWERS
FIRE FACILITIES, INC.
314 WILBURN ROAD, SUN PRAIRIE, WI 53590
OFFICE: (608) 327-4100 FAX: (608) 834-1843
TOLL FREE: (800) 929-3726 TOLL FREE FAX: (866) 639-7012
WWW.FIREFACILITIES.COM; INFO@FIREFACILITIES.COM

Job Description:
WESCO MODEL WS-2
TYPICAL

Sheet Title:
FLOOR PLANS

Doc:	082013
Drawn by:	
Checked by:	SPW
Scale:	SHOWN
Order No.	
Sheet No.	01 of 02

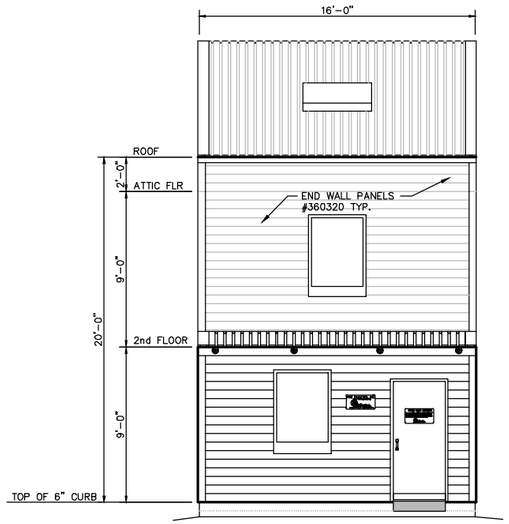

NORTH END ELEVATION

SCALE: 1/4"=1'-0"

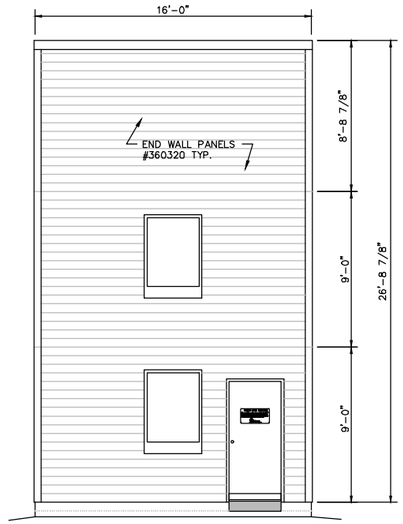

SOUTH END ELEVATION

SCALE: 1/4"=1'-0"

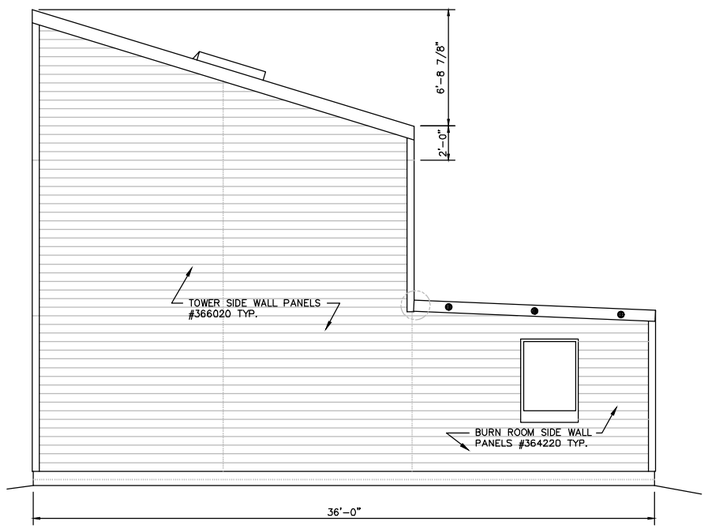

EAST SIDE ELEVATION

SCALE: 1/4"=1'-0"

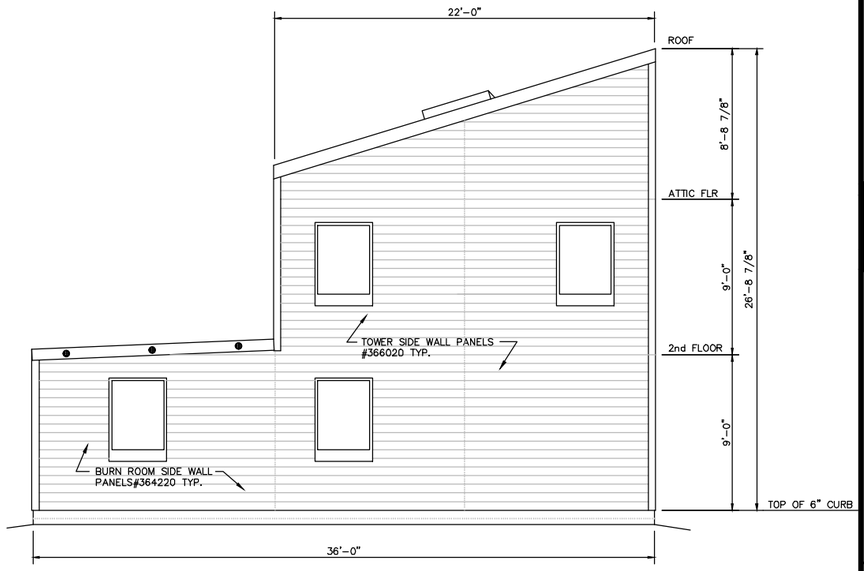

WEST SIDE ELEVATION

SCALE: 1/4"=1'-0"

REVISIONS	by

THIS DRAWING AND ALL PARTS THEREOF IS THE EXCLUSIVE PROPERTY OF FIRE FACILITIES, INC., 314 WILBURN ROAD, SUN PRAIRIE, WI 53590 OFFICE: (608) 327-4100 FAX (608) 834-1843 AND MAY NOT BE REPRODUCED IN WHOLE OR PART WITHOUT WRITTEN PERMISSION.

FIRE FACILITIES
STEEL FIRE TRAINING TOWERS

FIRE FACILITIES, INC.
314 WILBURN ROAD, SUN PRAIRIE, WI 53590
OFFICE: (608) 327-4100 FAX (608) 834-1843
TOLL FREE: (800) 929-3726 TOLL FREE FAX: (866) 639-7012
WWW.FIREFACILITIES.COM; INFO@ FIREFACILITIES.COM

Job Description:
WESCO MODEL WS-2
TYPICAL

Sheet Title:
ELEVATIONS

Doc:	082013
Drawn by:	
Checked by:	SPW
Scale:	SHOWN
Order No.	
Sheet No.	02 of 02